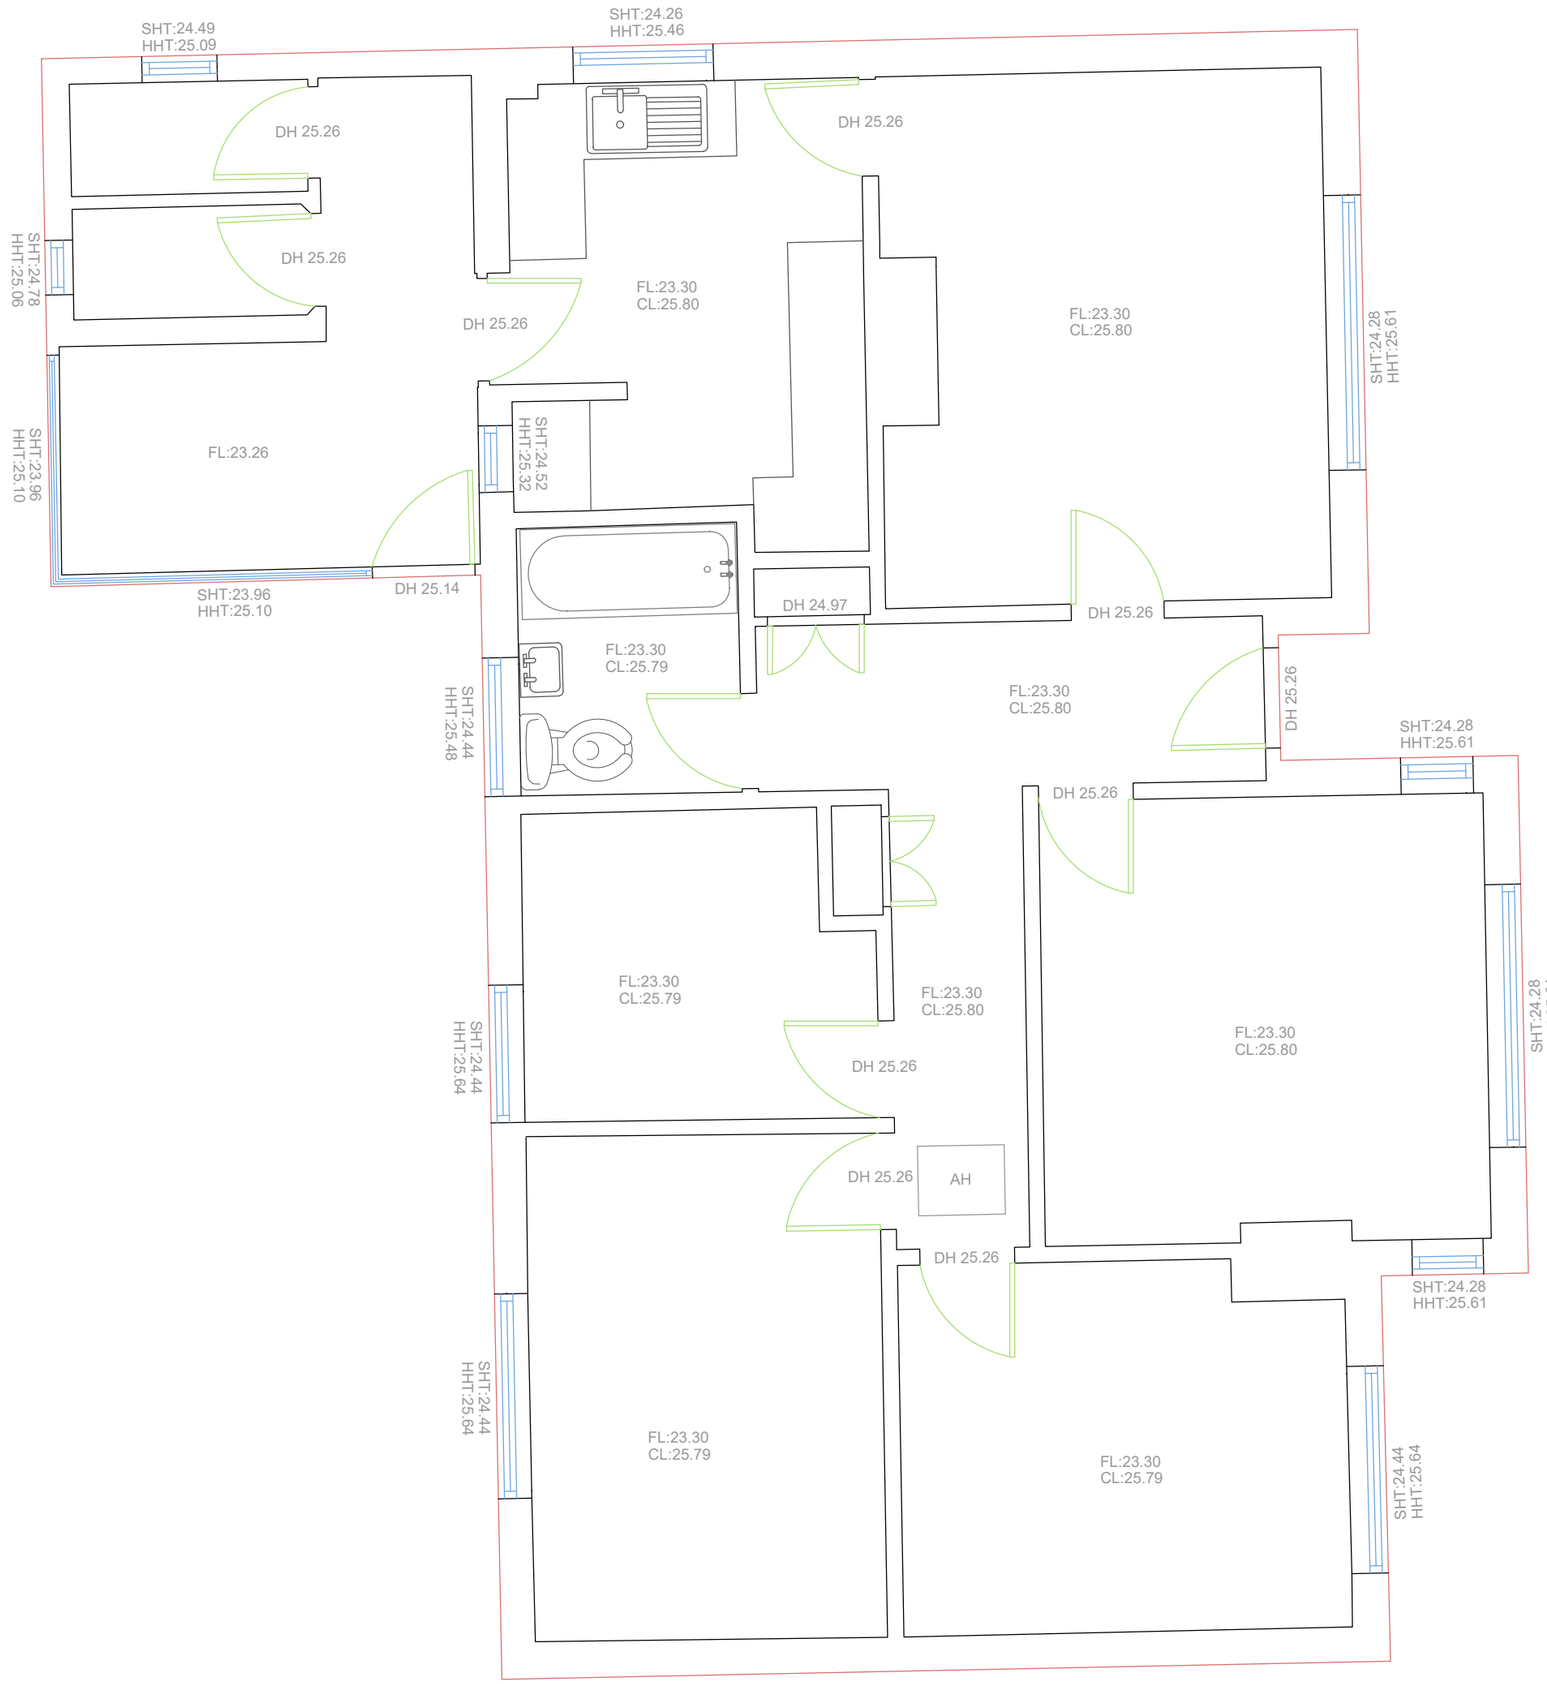

Key:

- FL: Floor level
- FCL: Fixed Ceiling level
- SCL: Suspended ceiling
- U/S: Underside Beam Level
- SHT: Sill height level
- HHT: Head height level
- CL: Ceiling height level
- FP: Fire Place
- Sanitary ware
- Heater / radiator
- Kitchen
- LS:] Light Switch
- BT:] Telephone Point
- PS:] Power Socket
- Lighting
- Building line
- Beam
- Stairs
- Window
- Dimension
- Door / sliding door
- DOWN UP Stair Direction
- Floor Insertion Point
- Floor Break Line
- Inspection cover

Survey Coordinates and Grid

Please note that the grid shown on this drawing is as follows;

- Arbitrary
- Arbitrary but approx. related to North
- Best fit to an Ordnance Survey Digital Sheet
- Related to the Ordnance Survey National GPS Network

Levels

Please note that the levels shown on this drawing are as follows;

- Arbitrary
- Related to an Ordnance Survey Bench Mark
- Related to the Ordnance Survey National GPS Network

Survey Hub

Survey Hub Ltd
34 Regent Street
Nottingham
NG1 5BT

Tel: 0115 714 1123
Email: mail@surveyhub.co.uk
Website: www.surveyhub.co.uk

Client Grace Machin

Project 67 & 69 Main Road
Long Bennington

Title Floor Plans

Surveyed NS Checked NS Date 22/11/2018
Sheet No 1 of 1 Scale 1:50@A3

Job No. 3618 Rev. -

NOTES:
All critical measurements should be checked on site prior to design.
No liability will be taken for this plan if passed on to 3rd parties.
Some services/data may be omitted in areas of parked vehicles and vegetation.