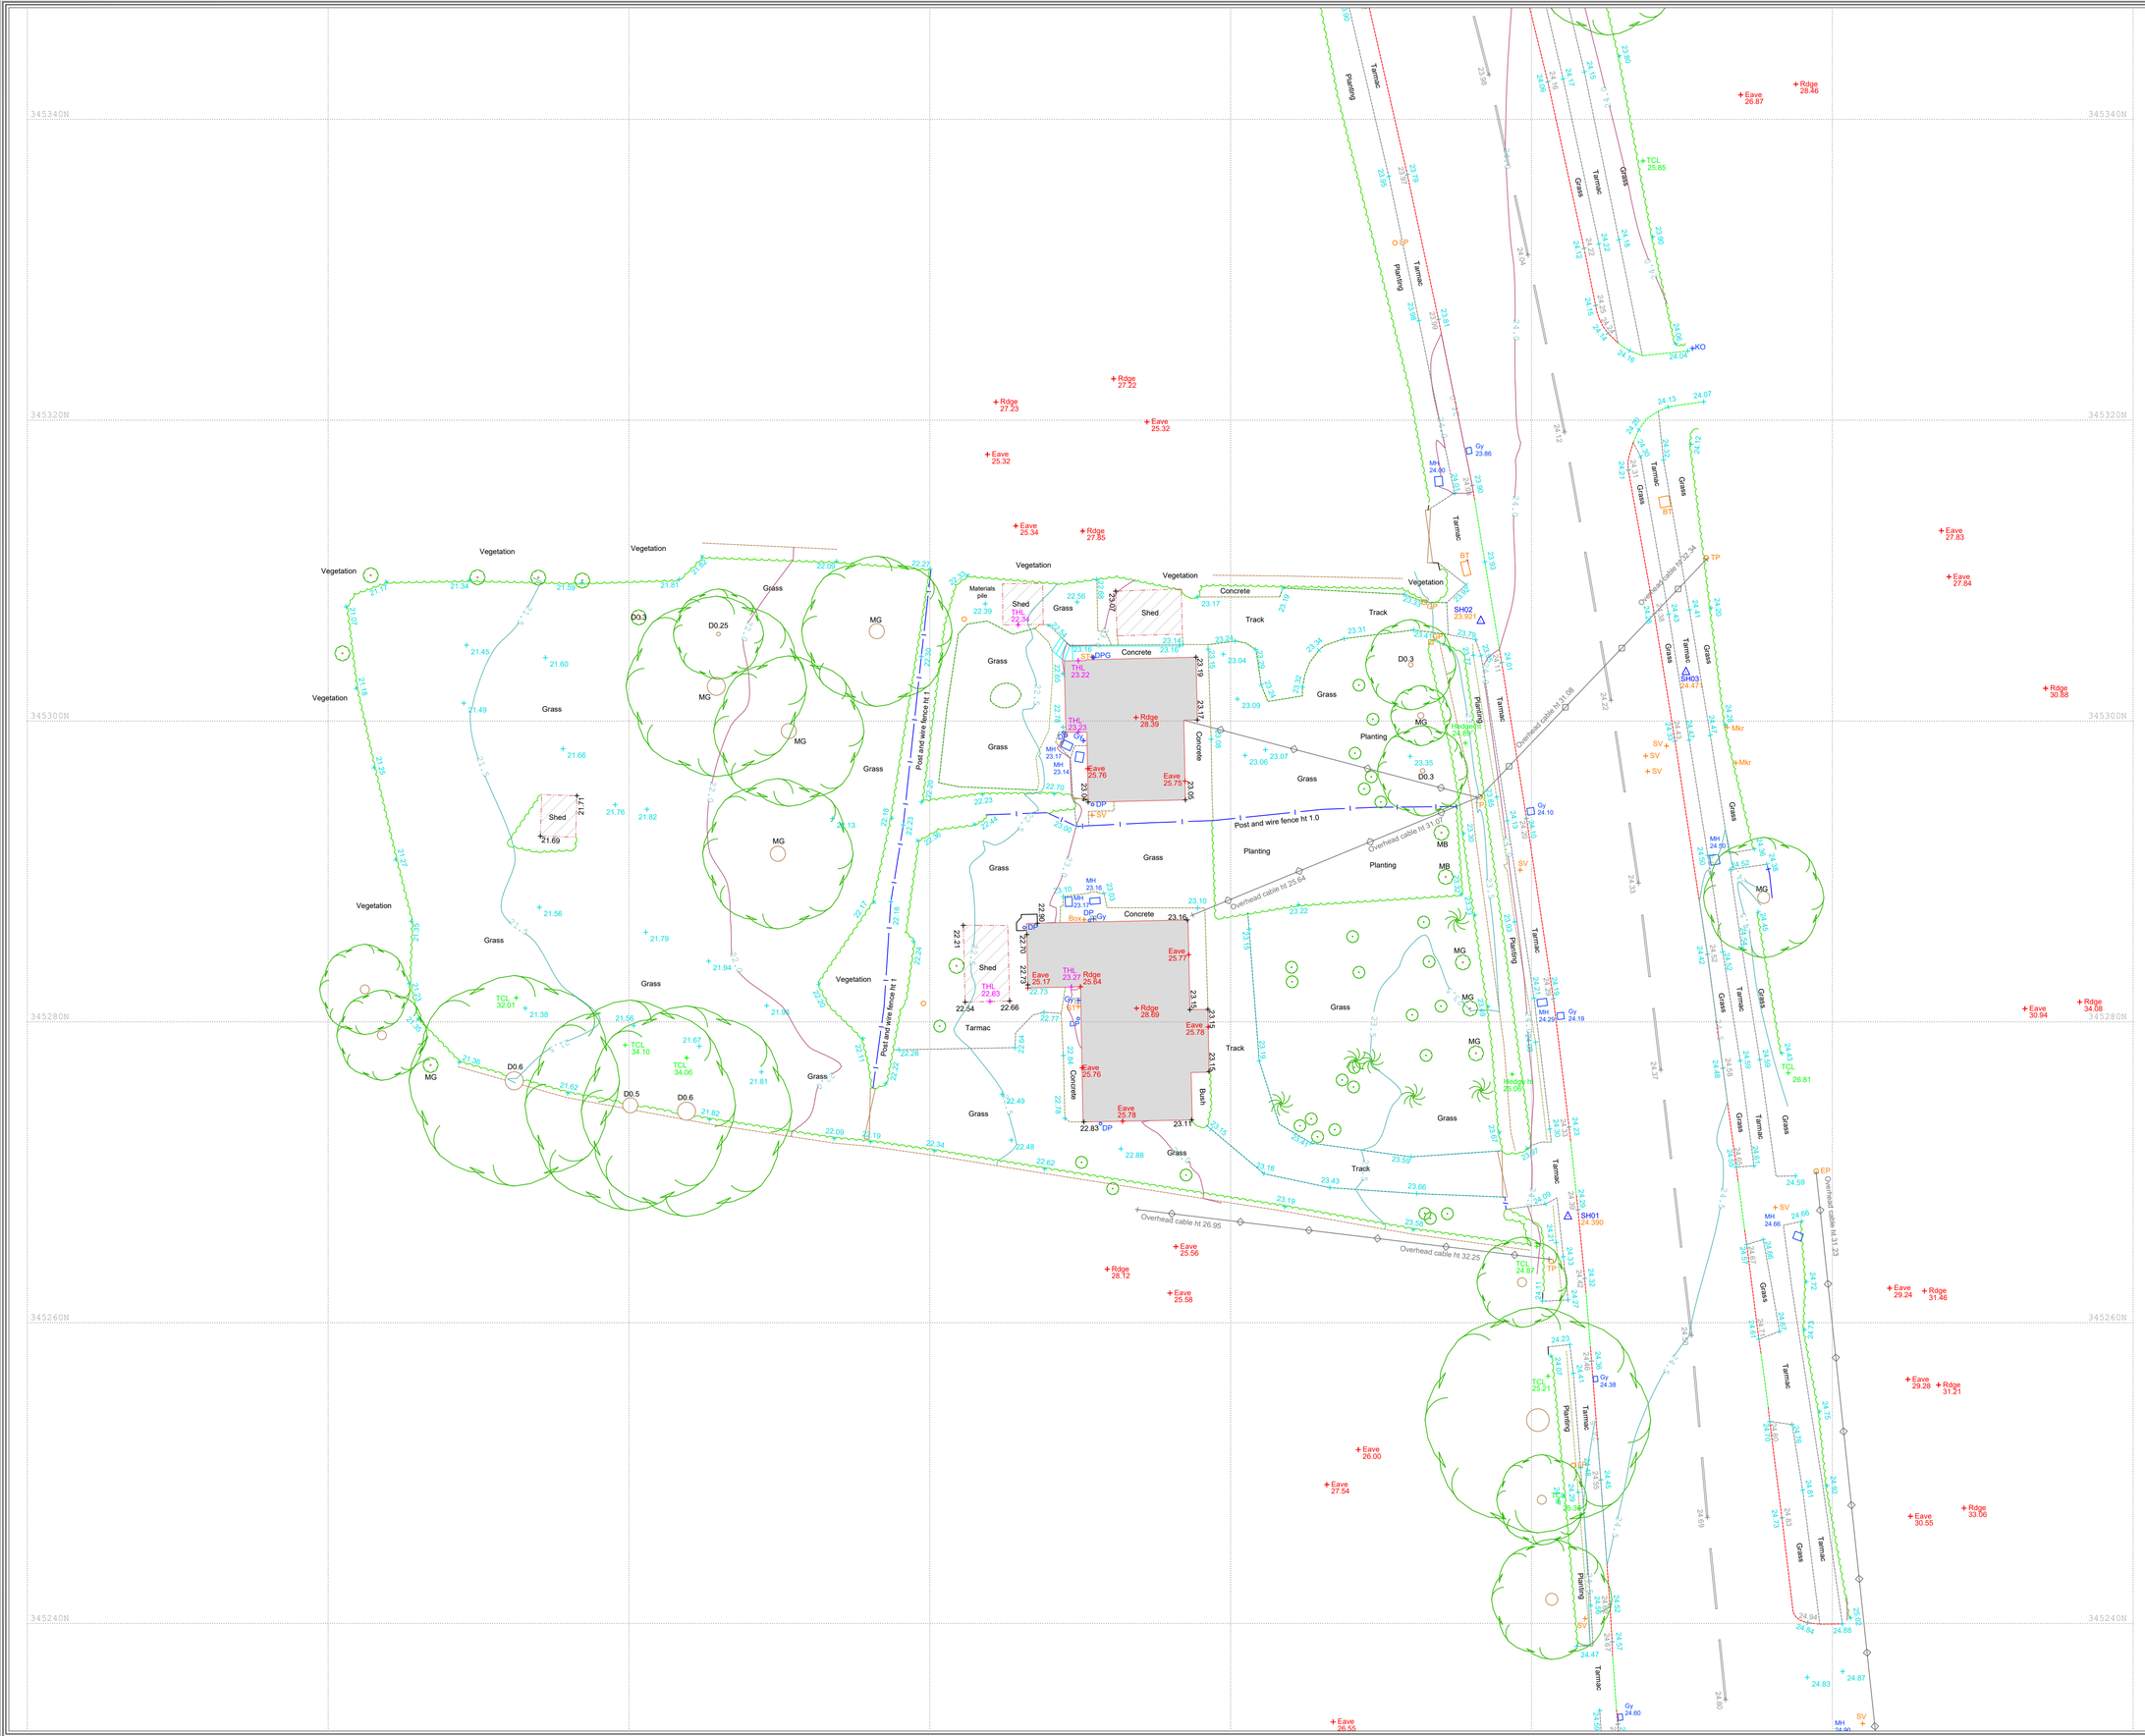

KEY:

IC	Inspection chamber	FH	Fire Hydrant	BH	Bore Hole
CL	Cover level	ST	Stop tap	EP	Electric Pole
IL	Invert level	SV	Stop valve	BD	Bollard
INV	Pipe invert	WO	Wash Out	CV	Gas valve
Gy	Gully	WM	Water Meter	ER	Earth rod
MH	Manhole	MW	Service Marker	BM	Benchmark
BT	British Telecom	RE	Rodding eye	AV	Air Valve
CATV	Cable Television	LP	Lamp Post	BB	Belisha Beacon
MG	Multi Gang Trunk	SP	Sign Post	RH	Radiant Bin
D	Trunk Diameter	TP	Telegraph Post	SY	Stay
MG	Multi Gang Trunk	PO	Unidentified Post	SG	Graffiti Lever
Ridge	Ridge Level	Bns	Control Box	IFL	Internal floor level
Eave	Eaves Level	TCL	Tree Height	THL	Threshold level
Flat	Flat Roof Level	WL	Water level	TT	Tactile Paving
Ht	Height		Gate	Epy	Electricity Pylon

Building
OS Detail
Road
Drop Kerb
Verge Tarmac
Verge Concrete
Canopy
Wall
Verge Grass
Verge
Bank Line Upper
Bank Line Lower

Station	Easting (m)	Northing (m)	Level (m)
SH01	483422.420	345267.070	24.390
SH02	483416.632	345306.665	23.921
SH03	483430.268	345303.266	24.471

Survey Coordinates and Grid

Please note that the grid shown on this drawing is as follows;

- ☐ *Arbitrary*
- ☐ *Arbitrary but approx. related to North*
- ☐ *Best fit to an Ordnance Survey Digital Sheet*
- ■ *Related to the Ordnance Survey National GPS Network*

Levels

Please note that the levels shown on this drawing are as follows;

- ☐ *Arbitrary*
- ☐ *Related to an Ordnance Survey Bench Mark*
- ■ *Related to the Ordnance Survey National GPS Network*

Survey Hub

Survey Hub Ltd
34 Regent Street
Nottingham
NG1 5BT

Tel: 0115 714 1123
Email: mail@surveyhub.co.uk
Website: www.surveyhub.co.uk

Client Grace Machin

Project 67/69 Main Road, Long Bennington Nottinghamshire, NG23 5DX

Title Topographical Survey

Surveyed NB Checked NS Date 16.11.2018

Sheet No 1 of 1 Scale 1:200@A1

Job No. 3618 Rev. –

NOTES:

All critical measurements should be checked on site prior to design.
No liability will be taken for this plan if passed on to 3rd parties.
Some services/data may be omitted in areas of parked vehicles and vegetation.

THIS SURVEY HAS BEEN CONNECTED TO THE ORDNANCE SURVEY (O.S) NATIONAL GRID (OSGB36) VIA A GLOBAL POSITION SYSTEM (GPS) AND THE O.S. ACTIVE NETWORK (OS NET). THE GPS DATA HAS BEEN PROCESSED USING THE LATEST O.S. GEODETIC SOFTWARE VIA A TRANSFORMATION USING THE OSTN15 & OSGM15 TRANSFORMATION MODELS.
THE SURVEY HAS BEEN CORRELATED TO THIS POINT AND A FURTHER ONE OR MORE INDEPENDENT POINTS TO ENSURE THAT NO SCALE FACTOR HAS BEEN APPLIED. WHERE NO SCALE FACTOR HAS BEEN APPLIED TO THE SURVEY THEREFORE THE COORDINATES SHOWN ARE ABSETRAKT & NOT TRUE O.S. COORDINATES WHICH HAVE A SCALE FACTOR OF 0.9996.
PLEASE REFER TO SURVEY STATION TABLE TO ENABLE ESTABLISHMENT OF THE ON SITE GRID.